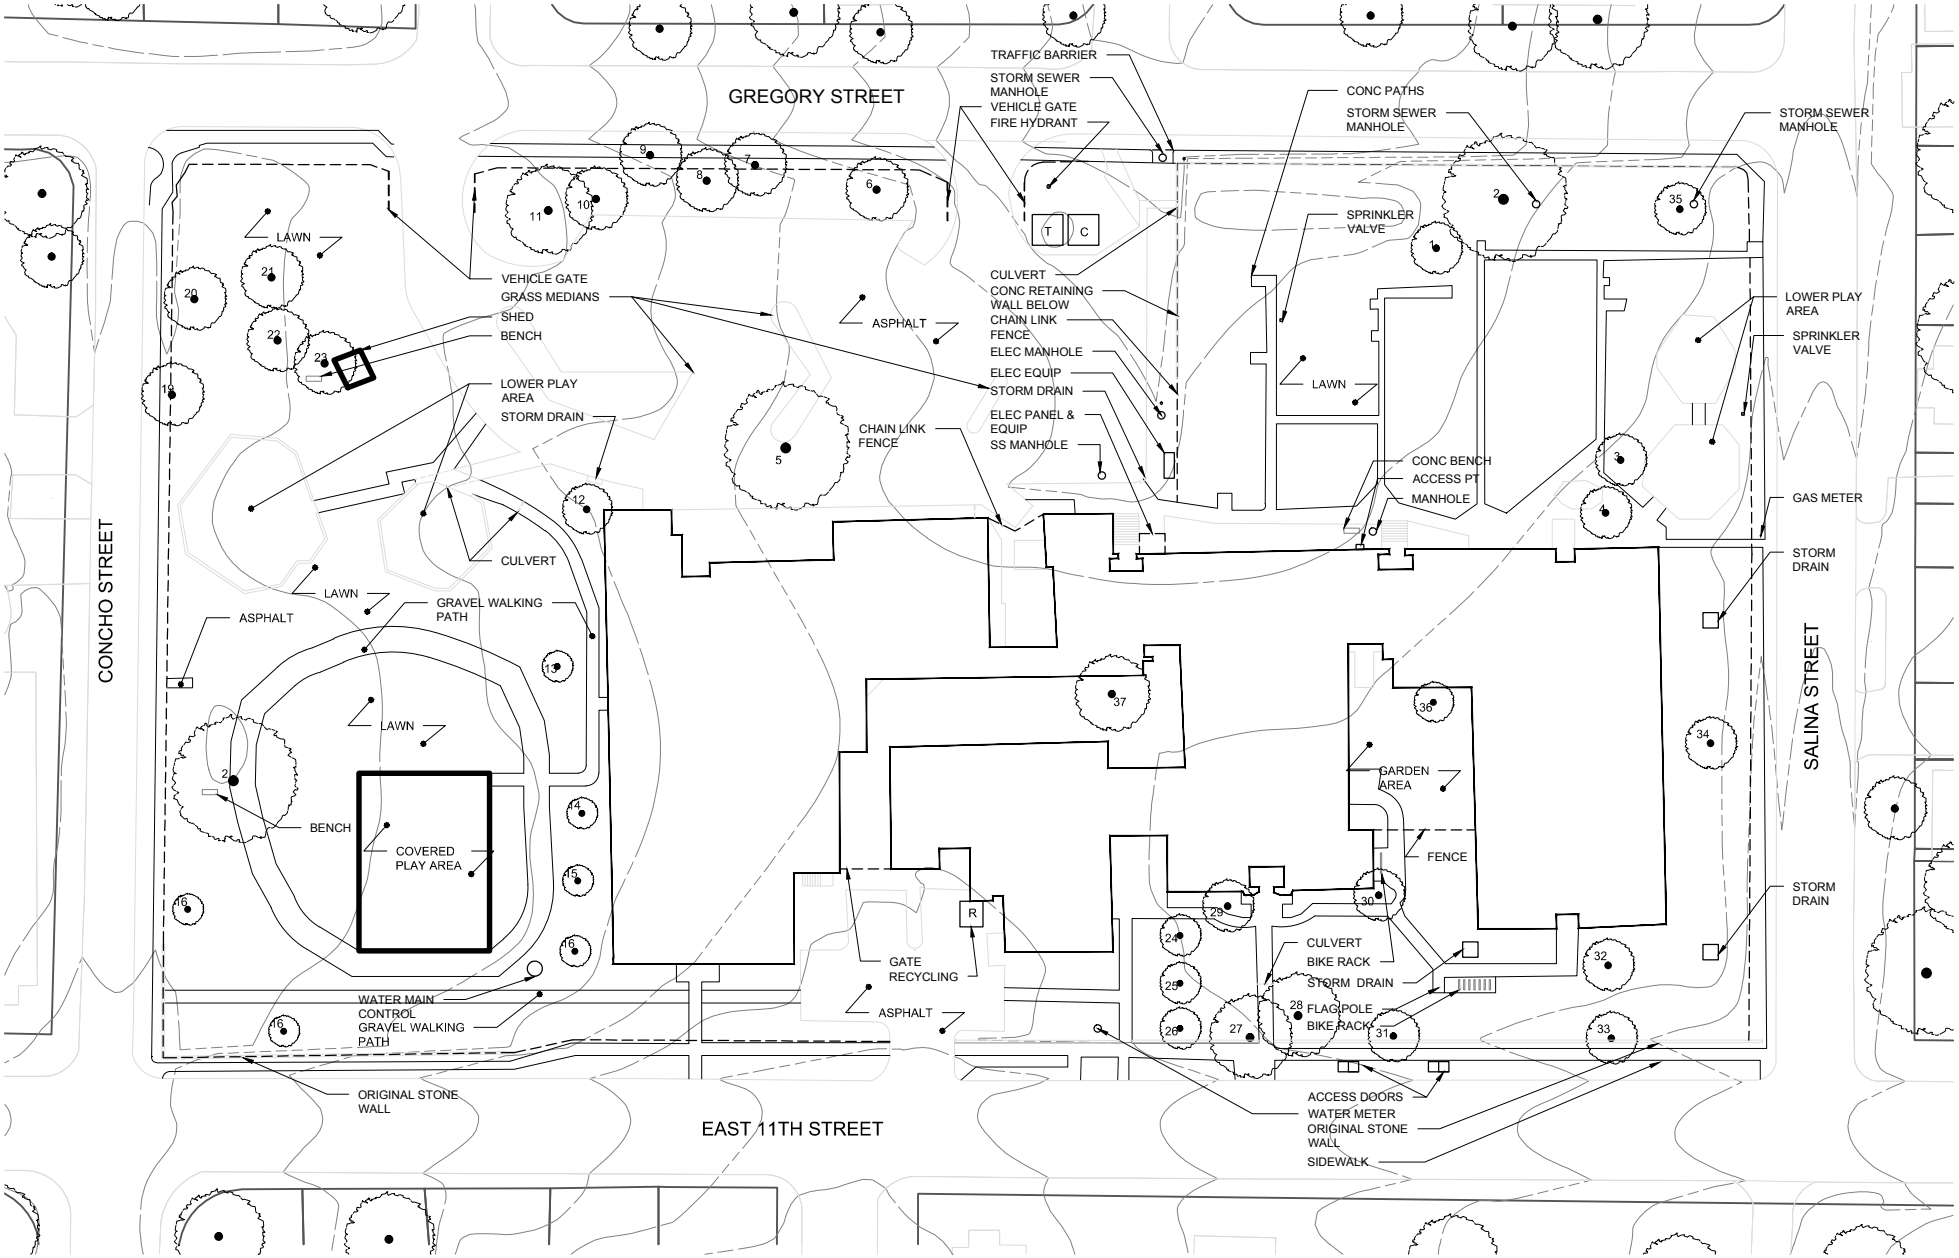

1/64" = 1'-0"

Blackshear Elementary Existing Site Plan